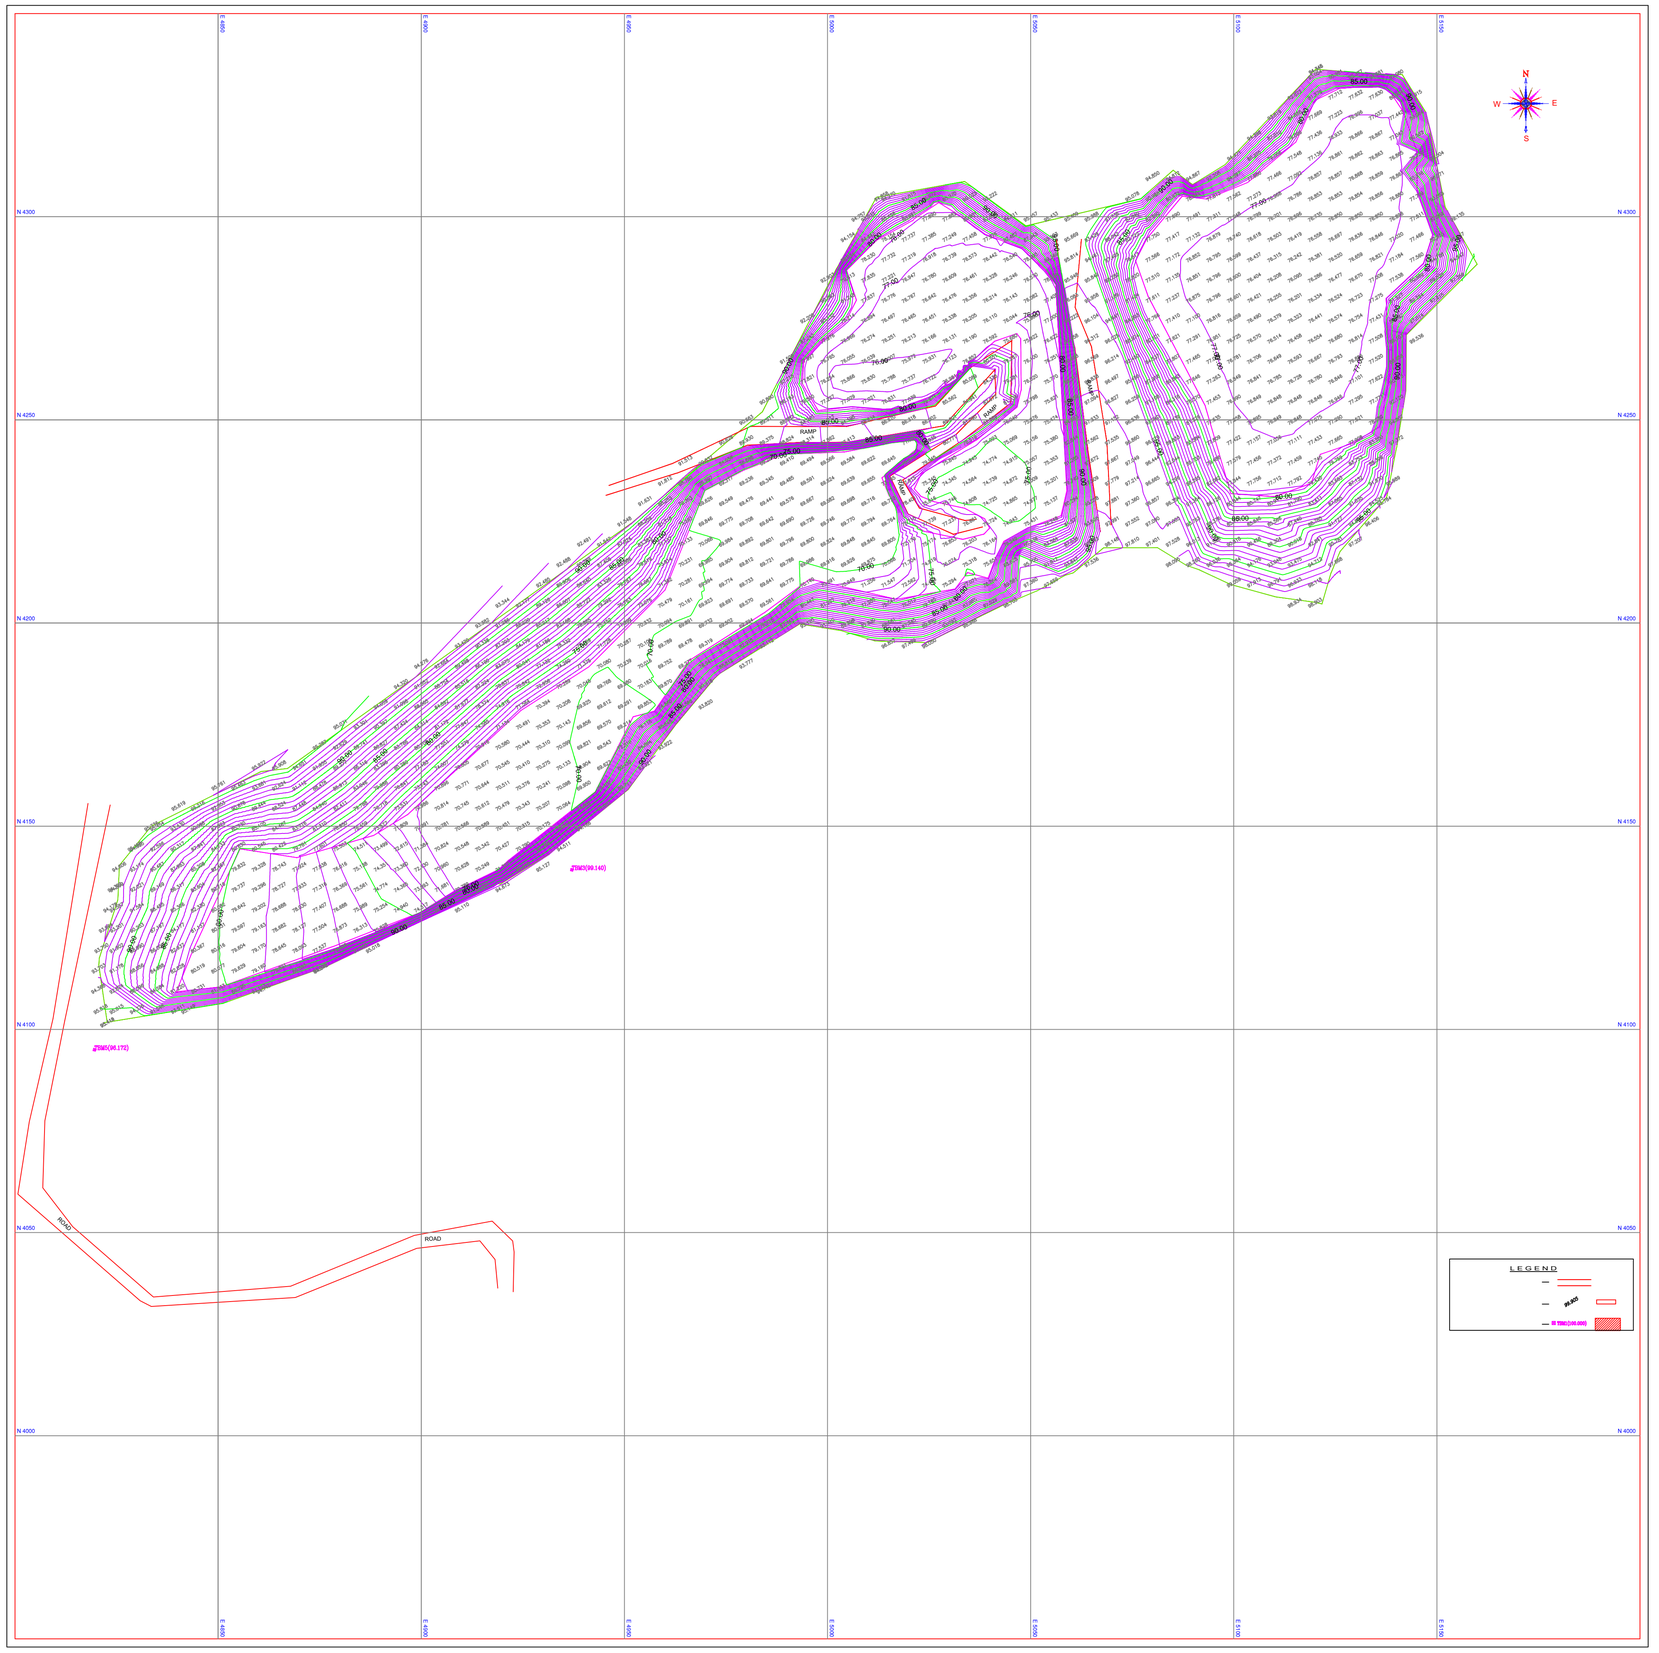

NORTH

BENGALURU SOLID WASTE MANAGEMENT LIMITED

Eshtablishment and Development of new landfill site at Baiyappanahalli Sy.No.80 including O & M at Byatarayanapura constituency

LEGEND

BOUNDARY LINES

MUD ROAD, DRAIN

SPOT LEVELS, COLUMN. 99.905

BENCHMARK POINT TBM1(100.000)

POWER POLE, LAMP

PIT LINES,TRANSFORMER TF

CONT-MJR,MNR LINES

SHED LINES

LEGEND

SL.NO	Pit Number	Perimeter of Pit, m	Hatch	Remark
1	PITS M1 AT MITTIGANAHALLI	290.00		
2	PITS M2 AT MITTIGANAHALLI	241.00		
3	PITS B3 AT MITTIGANAHALLI	279.00		

SCALE	CAD FILE	DWG NO	SURVEYOR	DRAWN	REV	REMARK
1:500	--	--	--	SNB	0	--

CONSULTANT:

Infra Techno Crats Consultants

CHANIGAPPA LAYOUT, 135 II CROSS, 8TH MAIN, VRUSHABHAVATHI NAGAR KAMAKSHIPAYLYA, BANGALORE-560079, INDIA